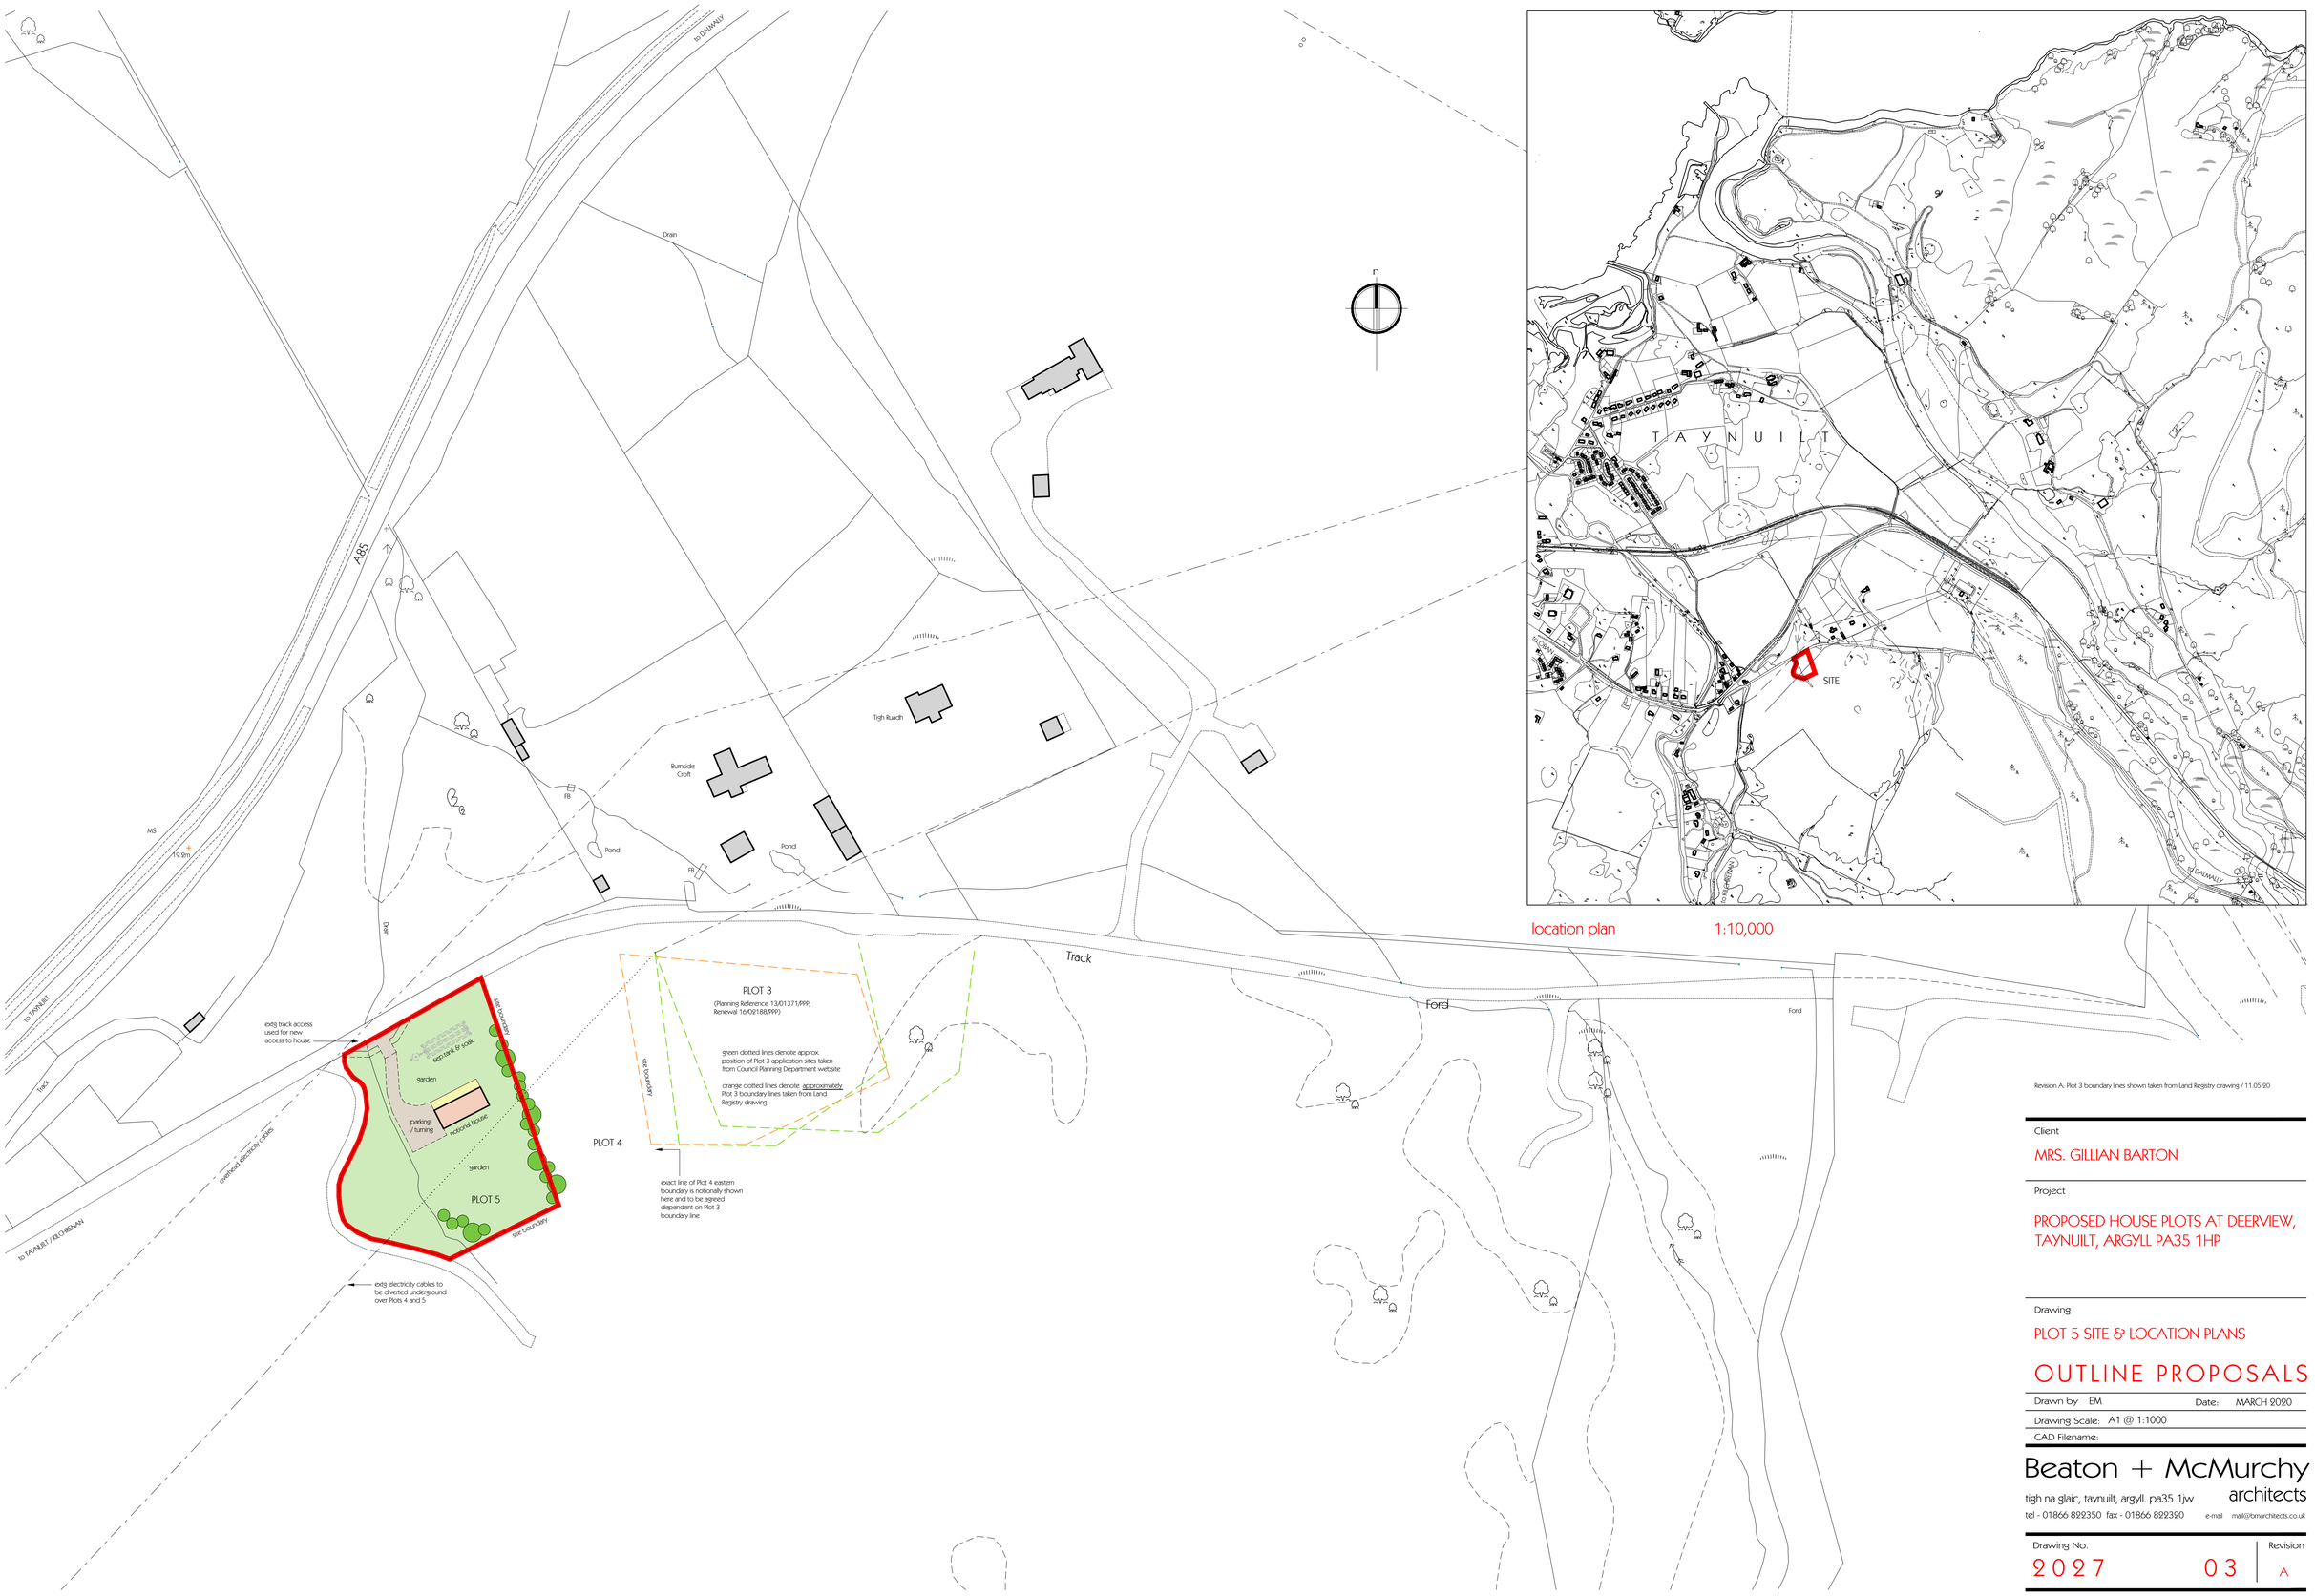

location plan 1:10,000

Revision A: Plot 3 boundary lines shown taken from Land Registry drawing / 11.05.20

Client

MRS. GILLIAN BARTON

Project

PROPOSED HOUSE PLOTS AT DEERVIEW, TAYNUILT, ARGYLL PA35 1HP

Drawing

PLOT 5 SITE & LOCATION PLANS

OUTLINE PROPOSALS

Drawn by EM Date: MARCH 2020

Drawing Scale: A1 @ 1:1000

CAD Filename:

Beaton + McMurchy architects
tigh na glaic, taynuilt, argyll. pa35 1jw
tel - 01866 822350 fax - 01866 822390 e-mail mail@bmarchitects.co.uk

Drawing No. 2027 03 Revision A